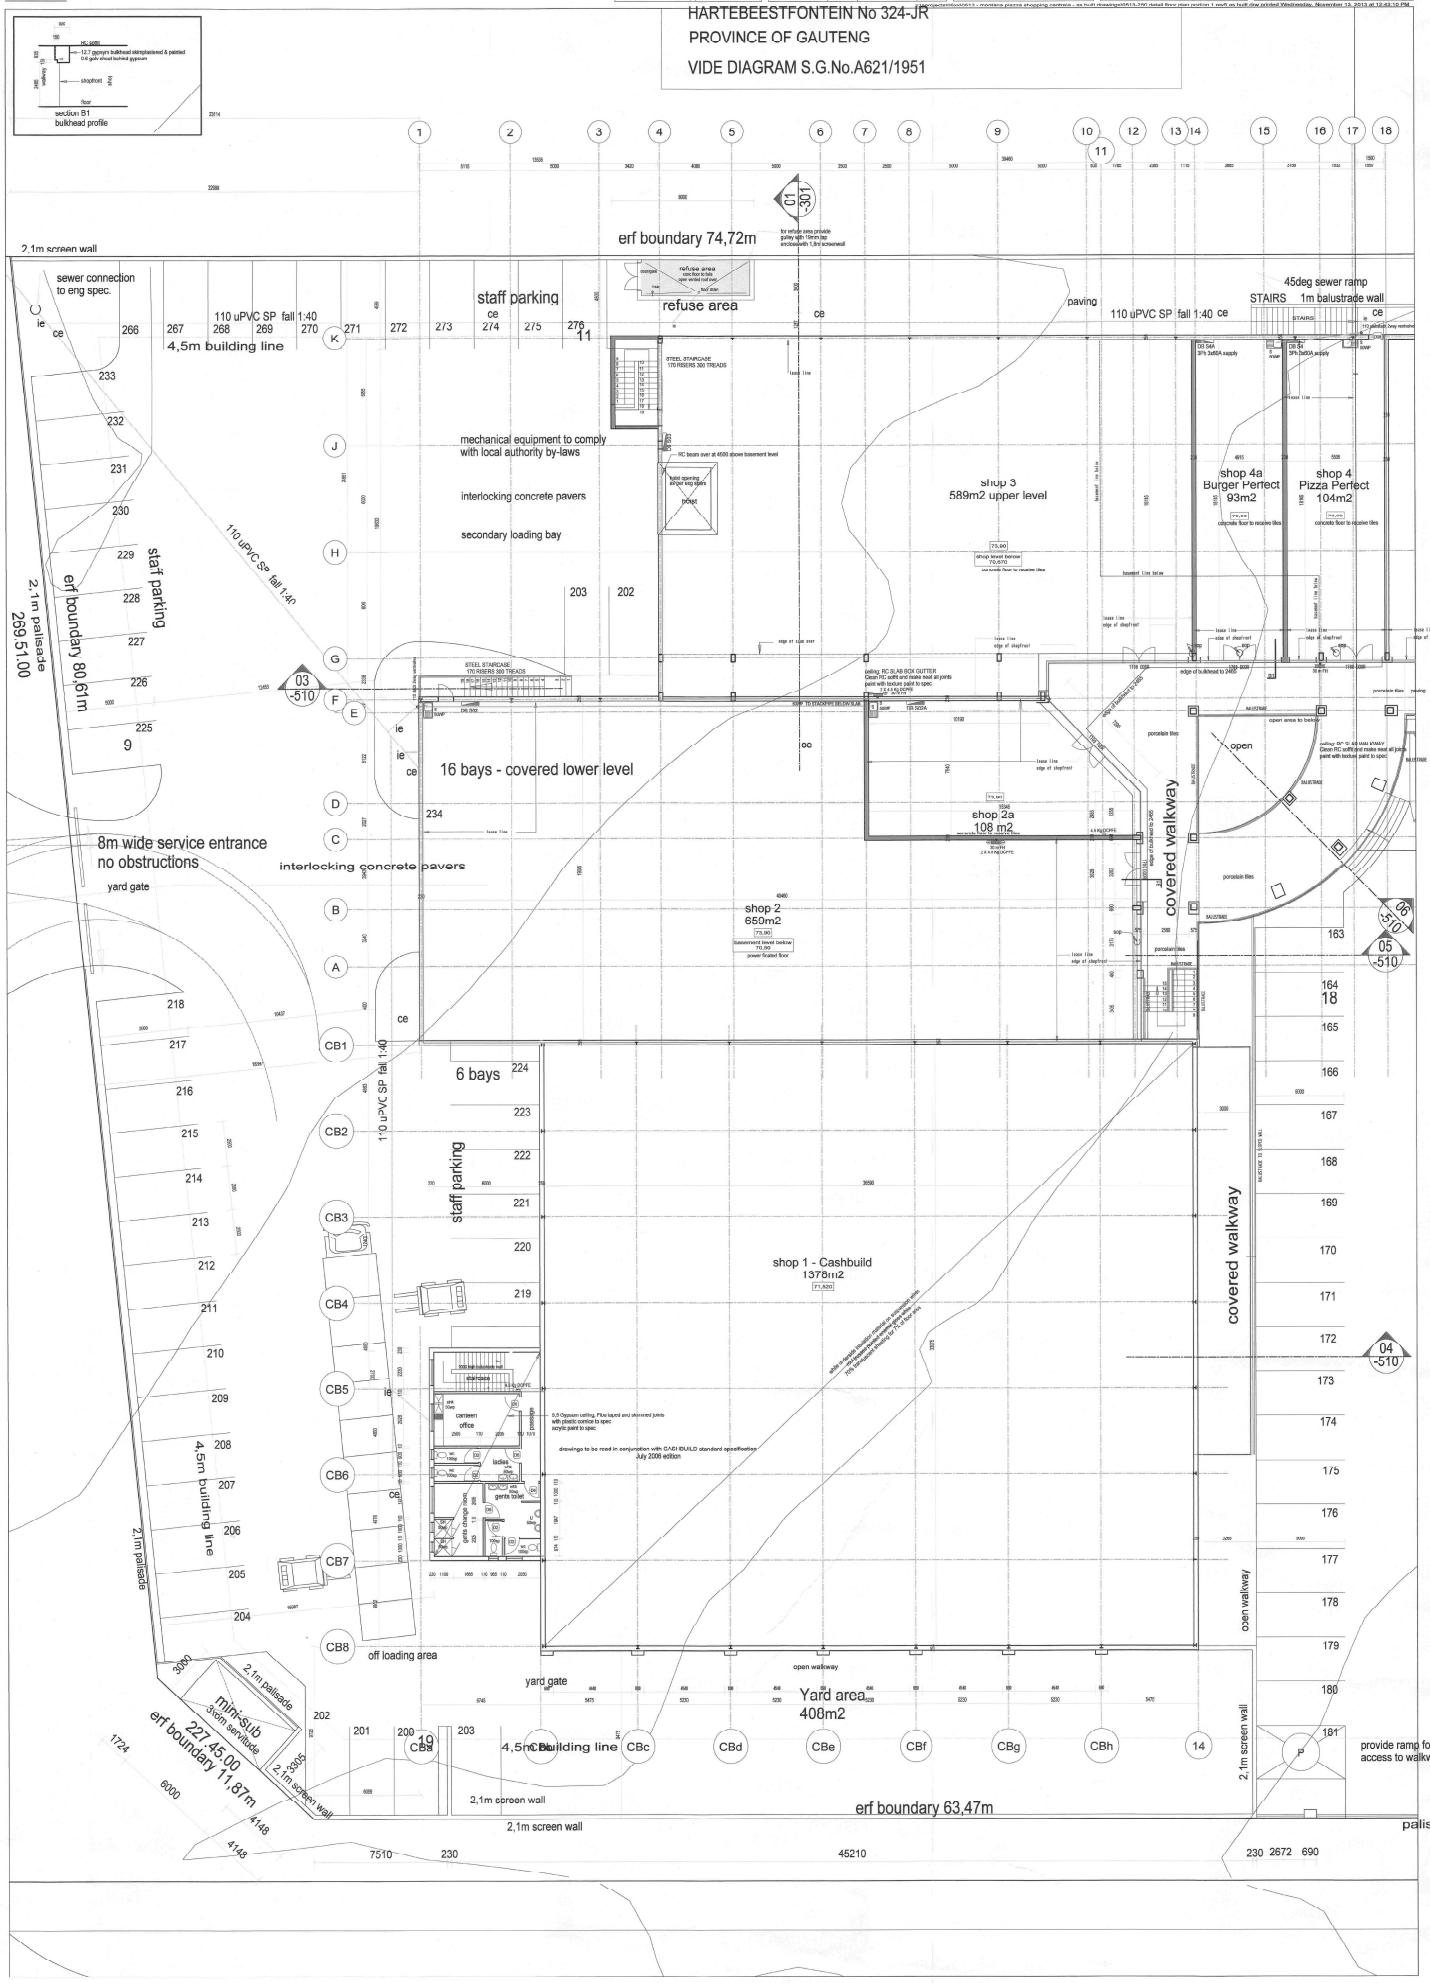
Swart & Associates
architects
242 Lange Street
Nu Muckleneuk 0181
P.O. Box 66347 Waterkloof Rdge
tel: +27 12 346 7000 fax: +27 12 346 7079
COPYRIGHT ART. 21(1)98/1978
HARTEBEESTFONTEIN No 324-JR
PROVINCE OF GAUTENG
VIDE DIAGRAM S.G.No.A621/1951
Drawing No
0513-250
Revision
Date
OCT 2006
Drawn
JGerber
Scale
1:100
section B1
bulkhead profile
erf boundary 74,72m
2,1m screen wall
sewer connection
to eng spec.
staff parking
refuse area
110 uPVC SP fall 1:40
4,5m building line
45deg sewer ramp
STAIRS 1m balustrade wall
paving
mechanical equipment to comply
with local authority by-laws
interlocking concrete pavers
secondary loading bay
shop 3
589m2 upper level
shop 4a
Burger Perfect
93m2
shop 4
Pizza Perfect
104m2
erf boundary 80,61m
2,1m palisade
269.51.00
16 bays - covered lower level
shop 2a
108 m2
covered walkway
8m wide service entrance
no obstructions
yard gate
interlocking concrete pavers
shop 2
650m2
6 bays
shop 1 - Cashbuild
1378m2
4,5m building line
off loading area
open walkway
Yard area
408m2
mini-sub
3x6m servitude
227.45.00
erf boundary 11,87m
2,1m screen wall
erf boundary 63,47m
provide ramp for dis
access to walkway
palisad